2'X4'

SURFACE APPLIED
2.35" DOME SPACING

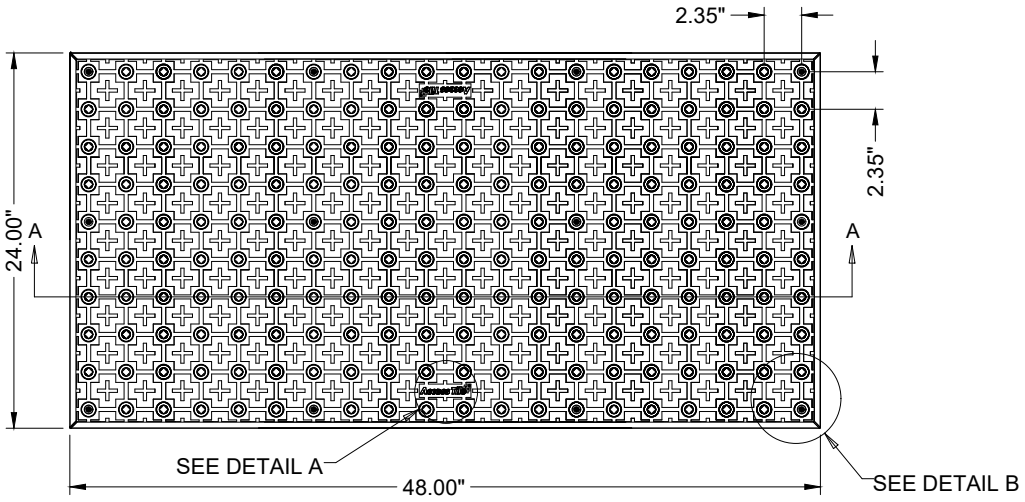

PLAN

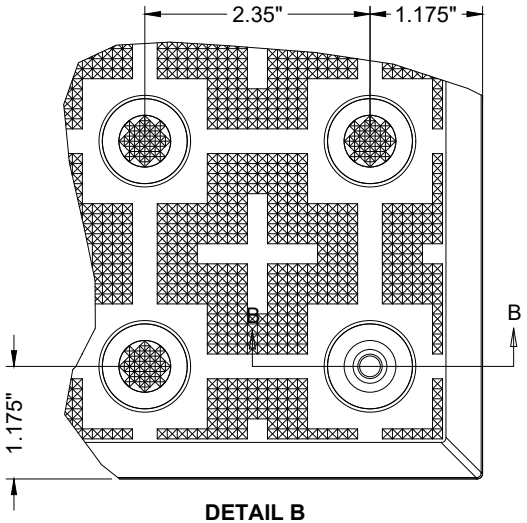

DETAIL B

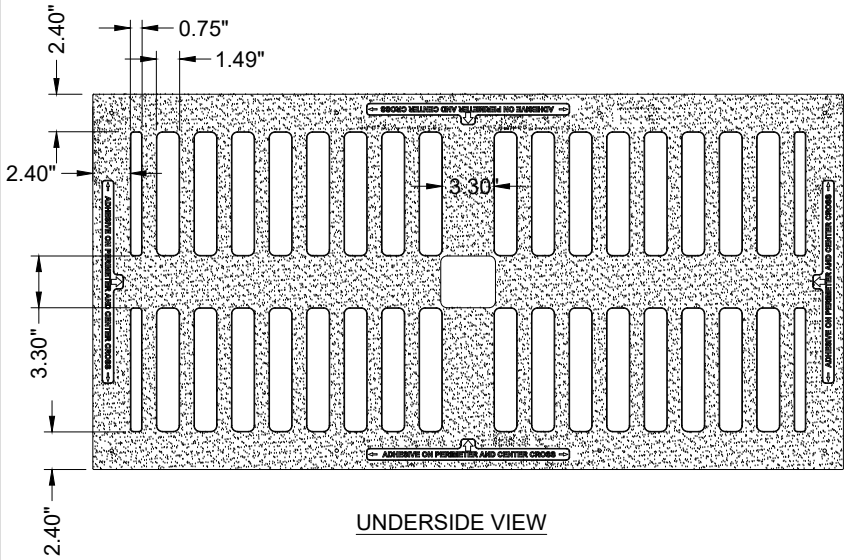

UNDERSIDE VIEW

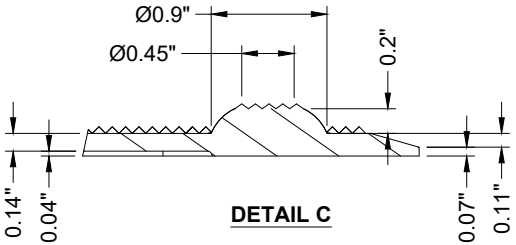

DETAIL C

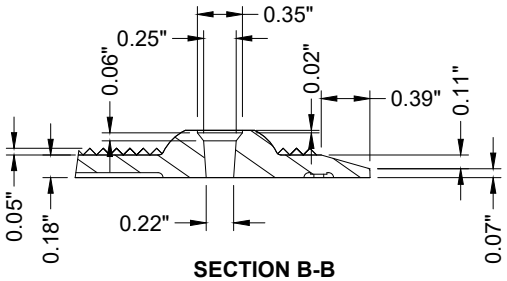

SECTION B-B

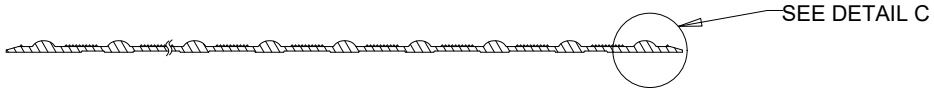

SECTION A-A

DETAIL A

surewerx.com

SureWerx

MATERIAL LIST

ITEM	DESCRIPTION	PART NO.	QTY
1	ACCESS TILE	ACC-S-2X4	1
2	TeK™ ANCHOR	ACC-S-ANCH	11
3	TACTILE BOND AND SEAL	TBS-010	1 ea

NOTE: FASTENERS AND 1 TUBE OF TACTILE BOND AND SEAL ARE INCLUDED WITH TILE

REFERENCE DRAWINGS

DWG. NO.	DESCRIPTION

No.	DATE	REVISION	APPR.

SCALE: 1"=1'-0" U.N.O. FULL SIZE ONLY (0 3 6 9 12 15)

DESIGNED: KES	DATE:
DRAWN: RWO	07/15/2024
CHECKED: KES	
PROJECT MANAGER:	
TRADE: DETECTABLE WARNING SURFACE	PART NO.: ACC-S-2X4
MATERIAL: POLYMER COMPOSITE	

SUBJECT

ACCESS TILE®

TRUNCATED DOME, DETECTABLE WARNING TACTILE SURFACE

PROJECT

ACCESS TILE®

TRUNCATED DOME, DETECTABLE WARNING TACTILE SURFACE
2X4 SURFACE APPLIED
INLINE DOME TILE DRAWING.

DRAWING NO.	REV. NO.
ACC-S-2X4	Ø